PLAN VIEW

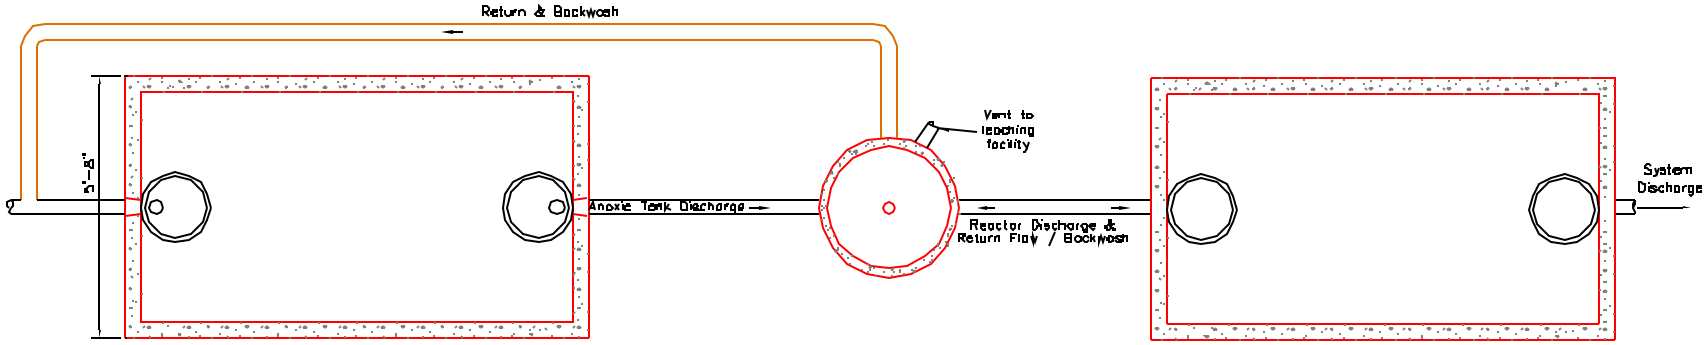

PROFILE VIEW

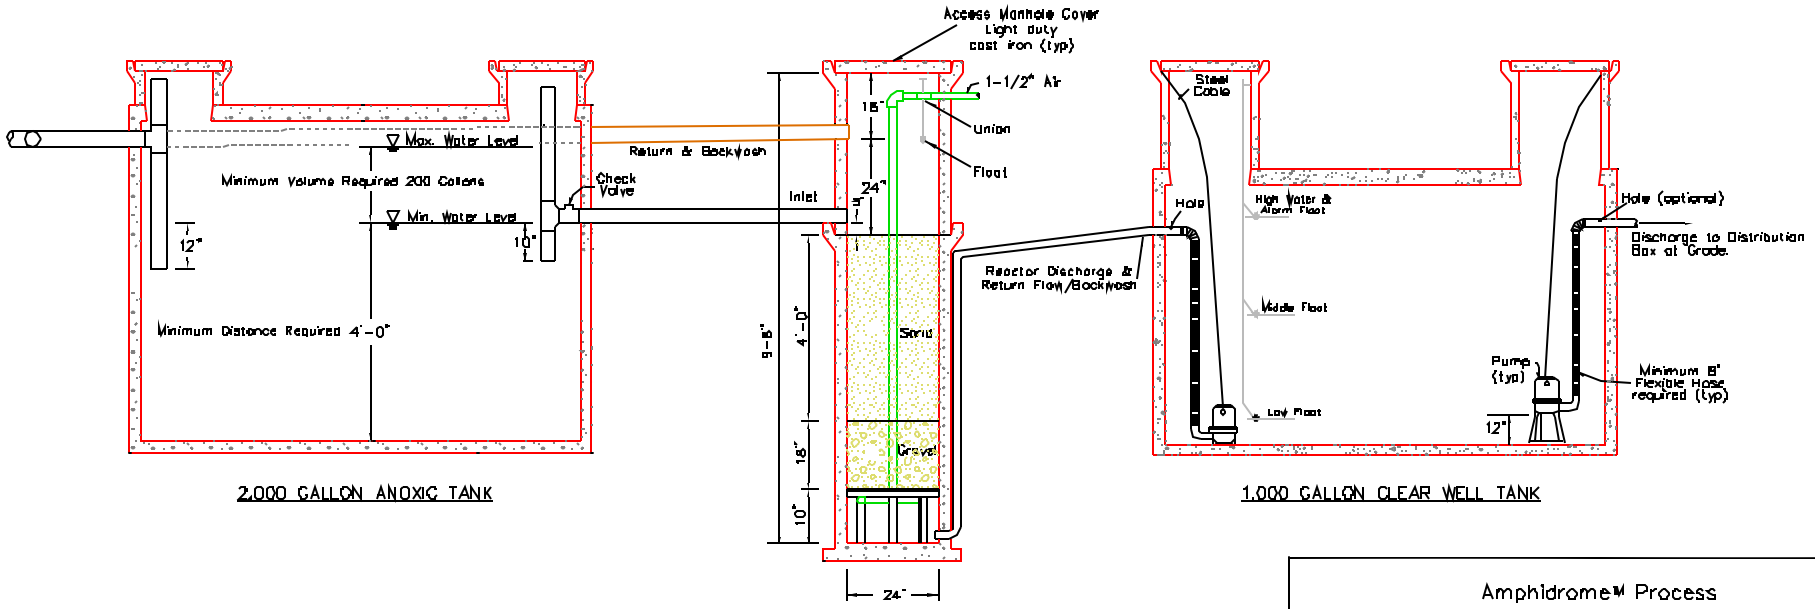

2,000 GALLON ANOXIC TANK

AMPHIDROME™ REACTOR

1,000 GALLON CLEAR WELL TANK

Amphidrome™ Process
Single Family Unit

Scale: NTS Date:	Drawn By: App'd By: PBP	Job No. Plan No. 440

F R M AHONY & associates, Inc.
Water Supply & Pollution Control Equipment
373 Haverhill Street, Rockland, Massachusetts 02370