PhosRID System Schematic

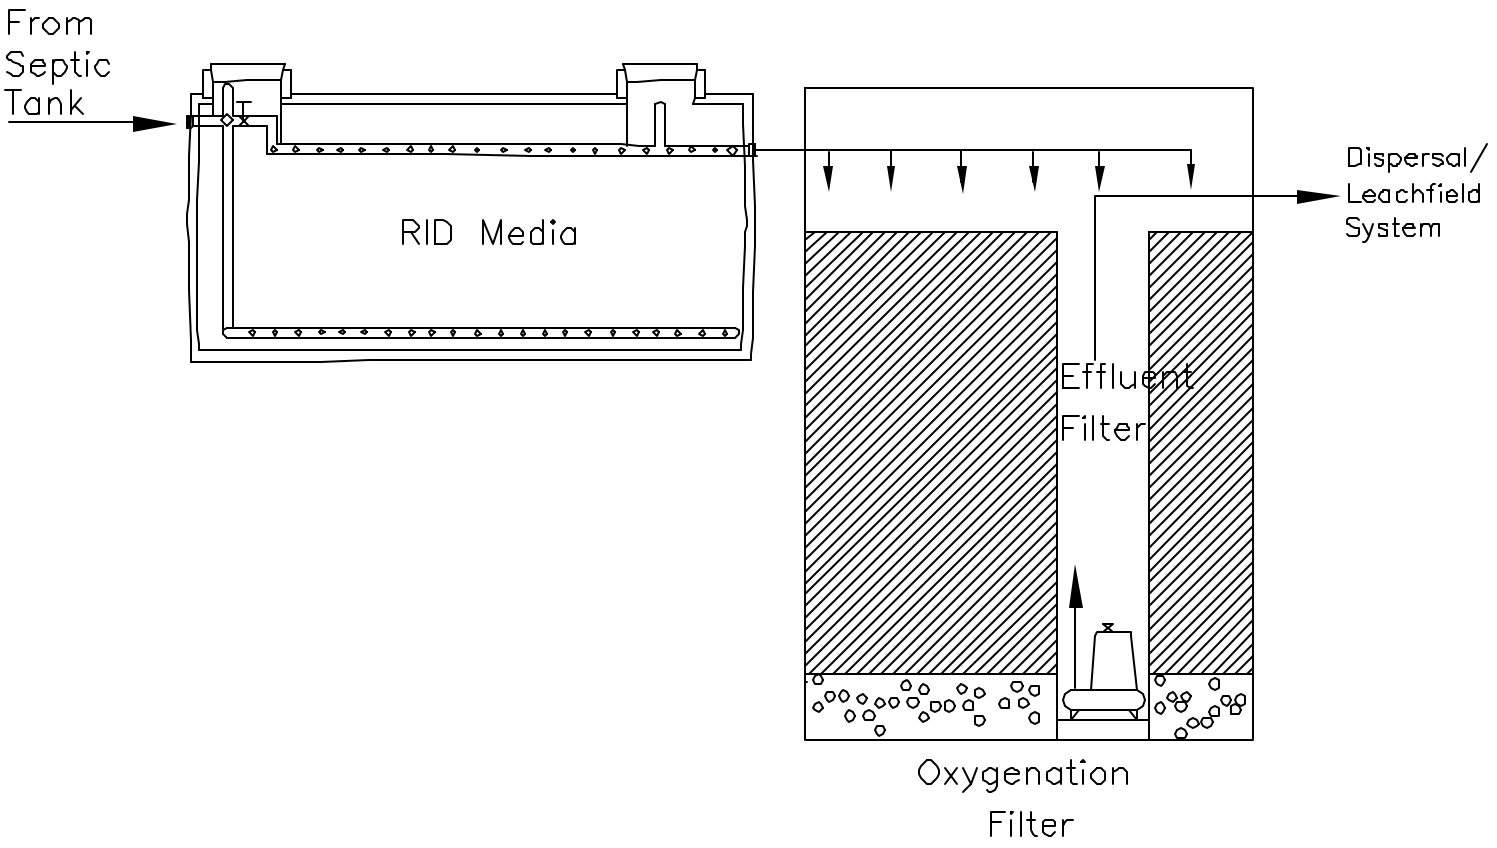

DATE: OCT 7, 2003

DATE	REV.	BY

Environmental Engineers / Consultants
LOMBARDO ASSOCIATES, INC.
48 EDGE HILL ROAD
NEWTON, MA 02467
HTTP://WWW.LOMBARDOASSOCIATES.COM
EMAIL: PK@LOMBARDOASSOCIATES.COM
(617) 964-2924

PhosRID
REMOVAL TECHNOLOGY
SYSTEM SCHEMATIC

DESIGNED BY:	DRAWN BY:	CHECKED BY:	SHEET:
PL	GB	PL	1 of 1