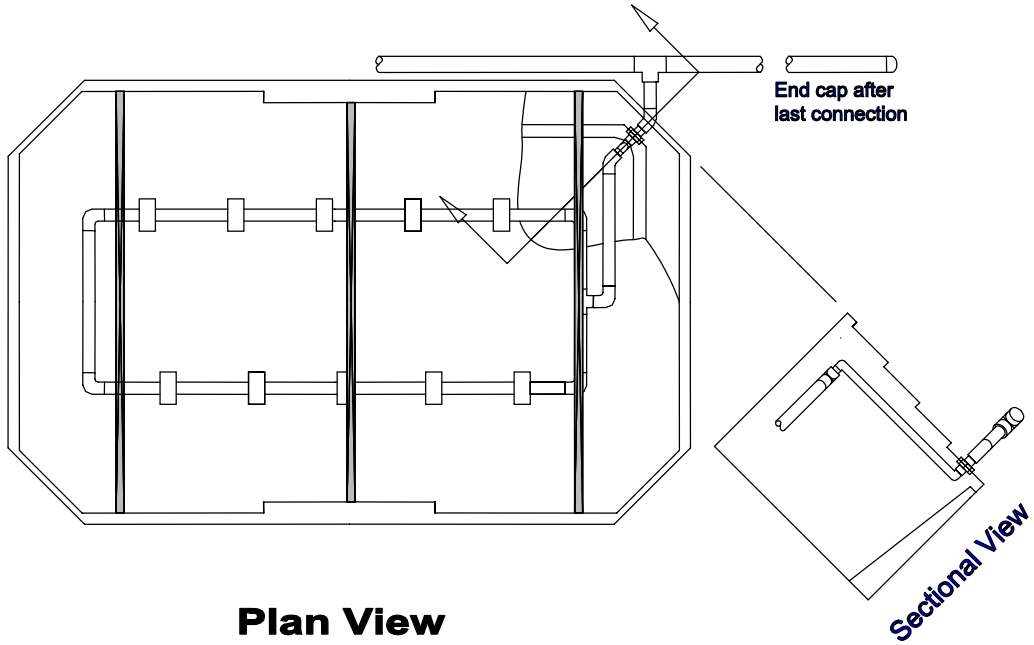

Plan View

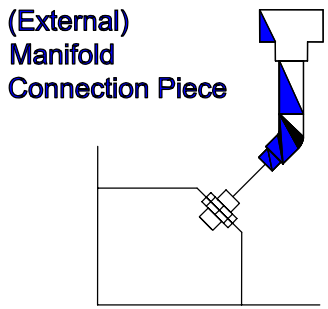

Connection Detail

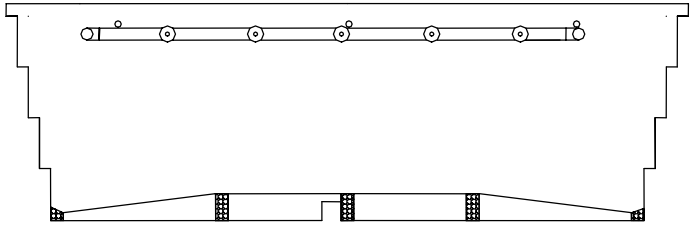

Sectional Elevation View

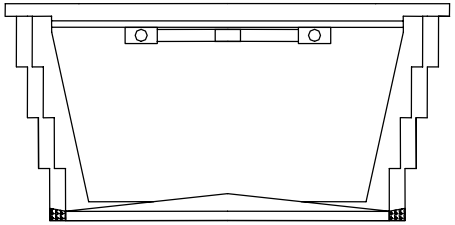

Sectional End View

JAN. 15, 1998 DWG. BY: GMO'D	Scale 1:20	Drawing Title: **MODULE GRID DETAIL**	Project Reference: **PURAFLO PEAT BIOFILTER**